North

UK Planning Maps

01856 898 022
www.UKPlanningMaps.com

Gwent Lodge,
Pembroke



Produced on 03 August 2026 from the Ordnance Survey National Geographic Database and incorporating surveyed revision available at this date.
This map shows the area bounded by 199367 200794,199509 200794,199509 200936,199367 200936,199367 200794
Crown copyright and database rights 2026 OS 100054135. Supplied by copla ltd trading as UKPlanningMaps.com a licensed Ordnance Survey partner (OS 100054135).
Data licence expires 03 August 2027. Unique plan reference: v2g//1453326/1944990

10 0 10 20 30 40 50

N

1 Location Plan

1 : 1250

Revision	Description	Date

Client
MR. & MRS. S. SMITH

Drawing
Location Plan

Project
Proposed alterations and extension to Gwent Lodge, Lower Lamphey Road, Pembroke, Pembrokeshire, SA71 4AF

Rees Architectural Services Ltd.
Ash Park, Broadford Lane, Cosheston,
Pembroke Dock, Pembrokeshire,
SA72 4SS
T 01646 682322
M 07891202487
E info@reeswales.co.uk
W www.reeswales.co.uk


CIAT CHARTERED PRACTICE

Designed	Drawn
-	RSR

Paper	Scale	Date
A3	1:1250	21/08/26

Job No.	Dwg No.	Rev.
2074	001	

Copyright exists on this drawing

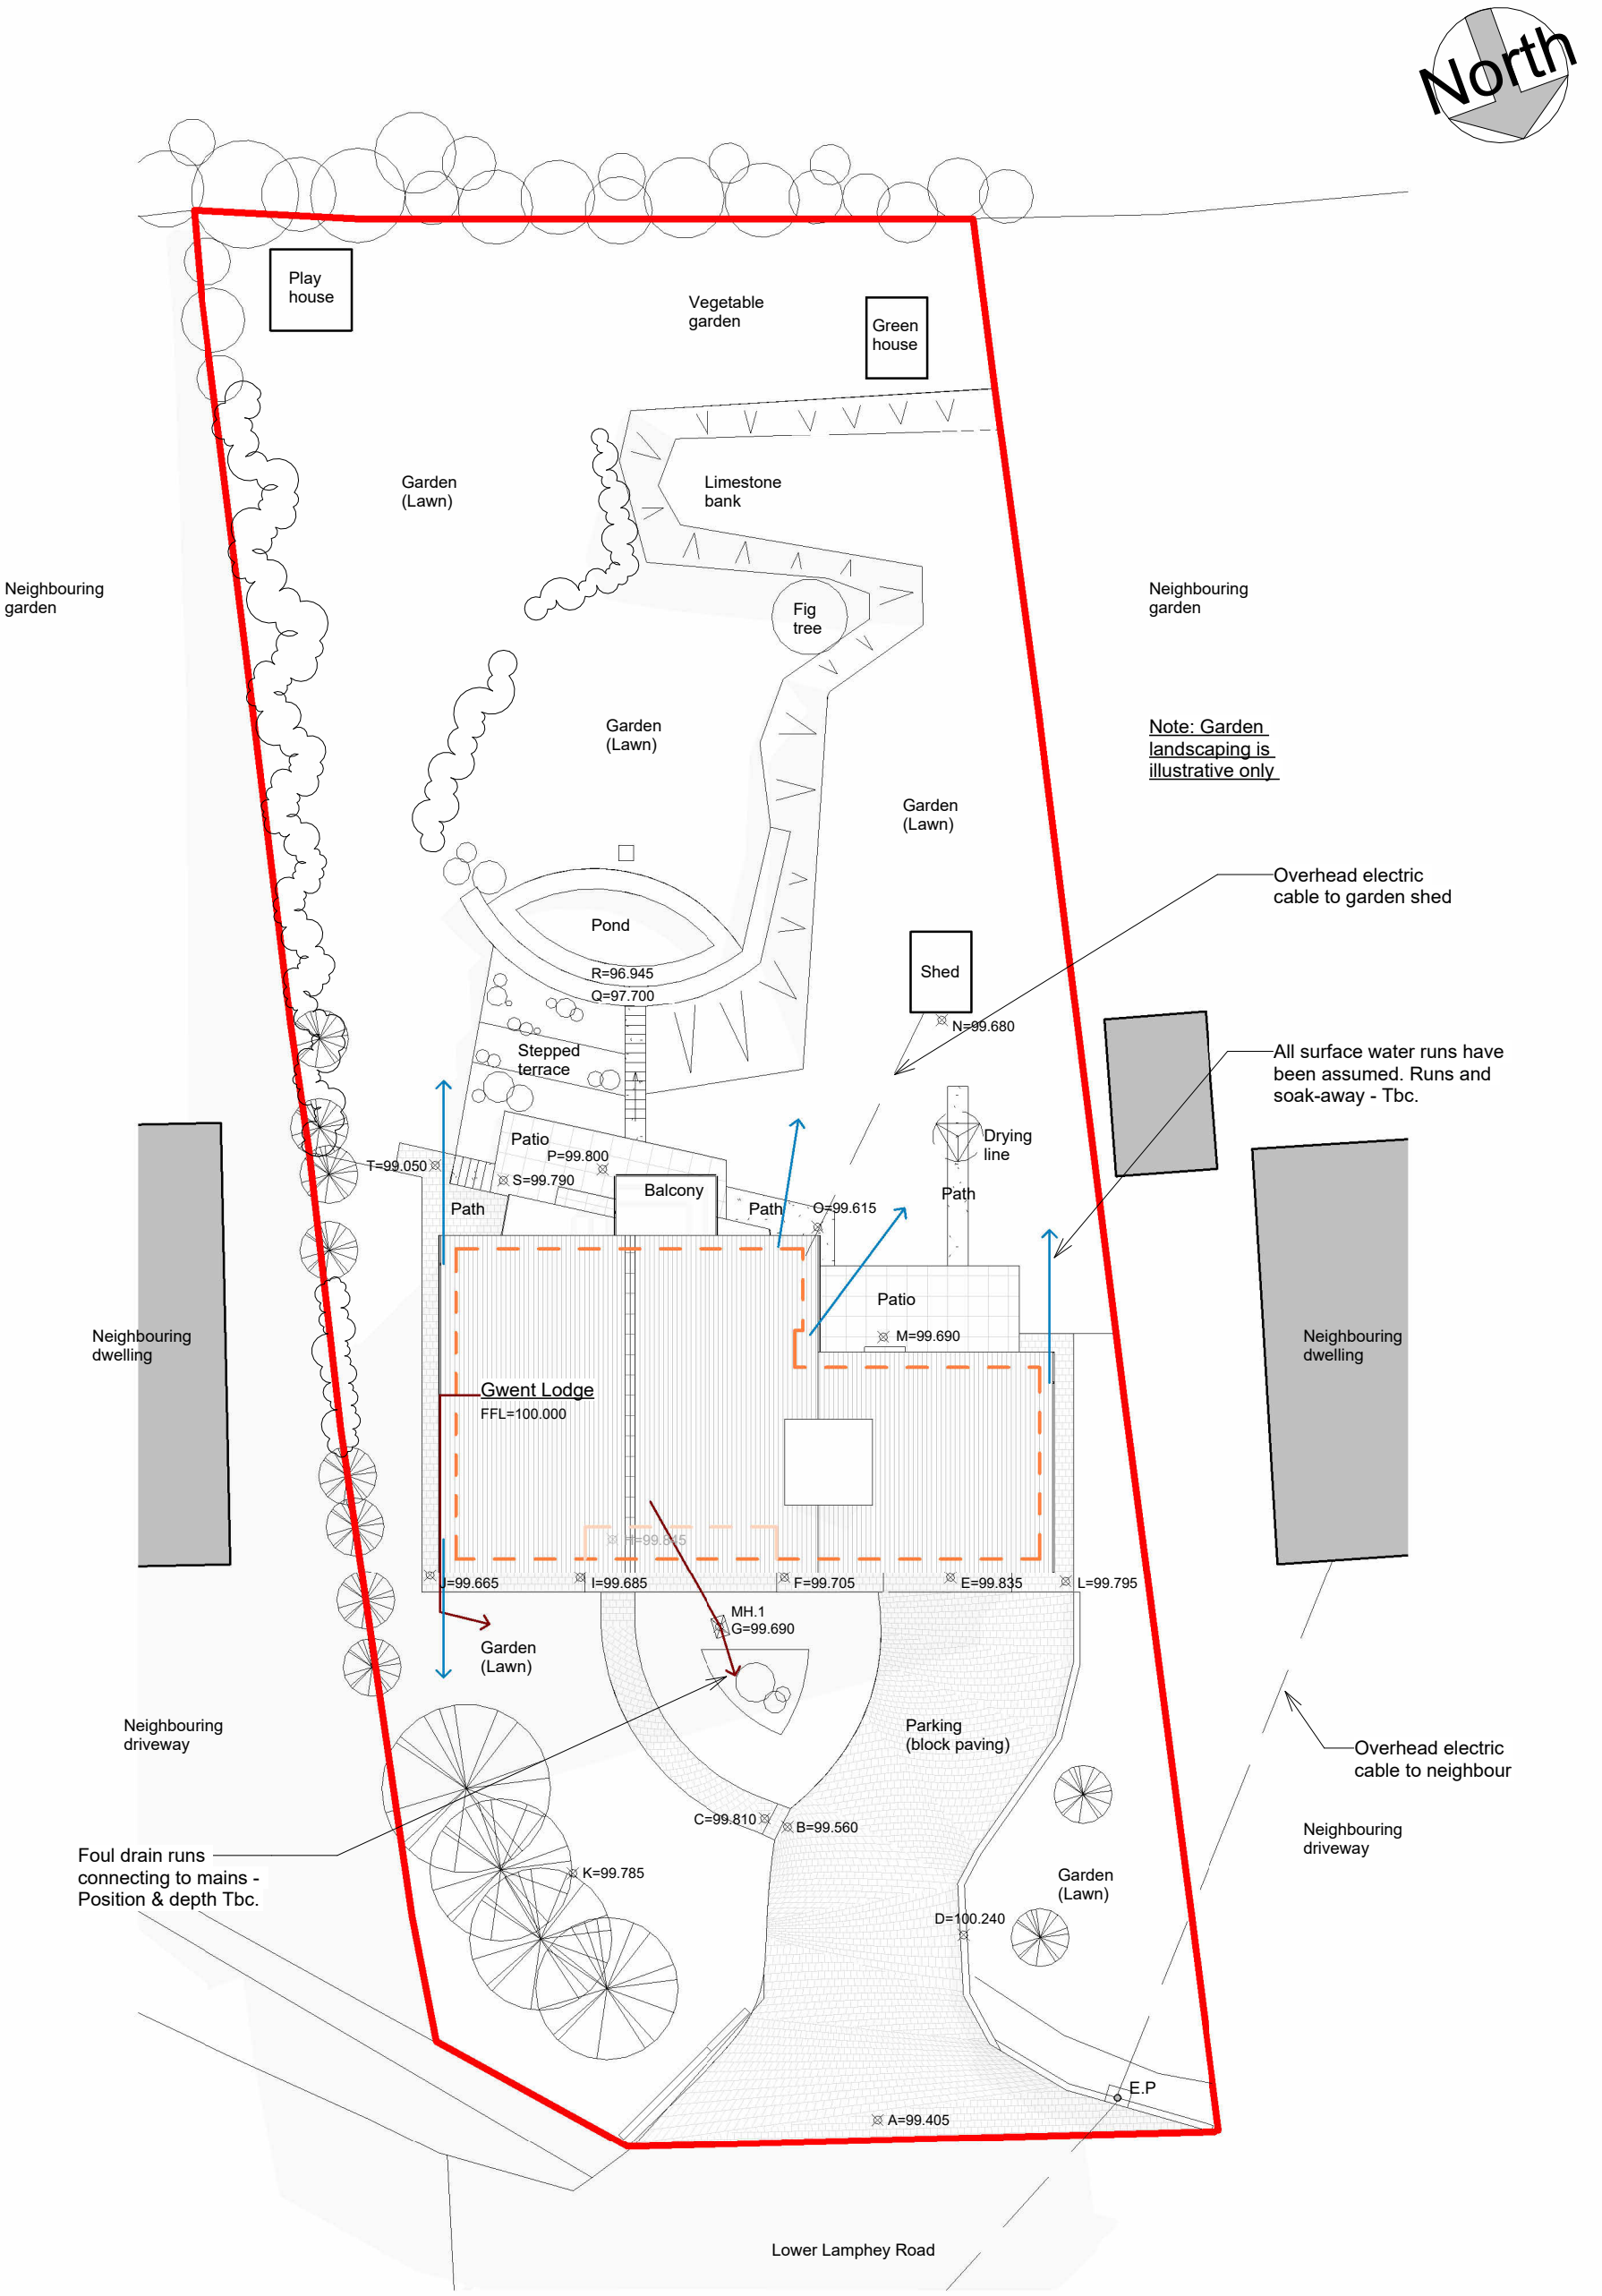

1 Existing Block Plan

1 : 200

Revision	Description	Date

Client: Mr. & Mrs. S. Smith

Drawing: Existing Block Plan

Project: Proposed alterations and extension to Gwent Lodge, Lower Lamphey Road, Pembroke, Pembrokeshire, SA71 4AF


Rees Architectural Services Ltd.
Ash Park, Broadford Lane, Cosheston,
Pembroke Dock, Pembrokeshire.
SA72 4SS
T 01646 682322
M 07891202487
E info@reeswales.co.uk
W www.reeswales.co.uk

Designed	Drawn
-	RSR

Paper	Scale	Date
A3	1:200	21/08/26

Job No.	Dwg No.	Rev.
2074	002	

Copyright exists on this drawing

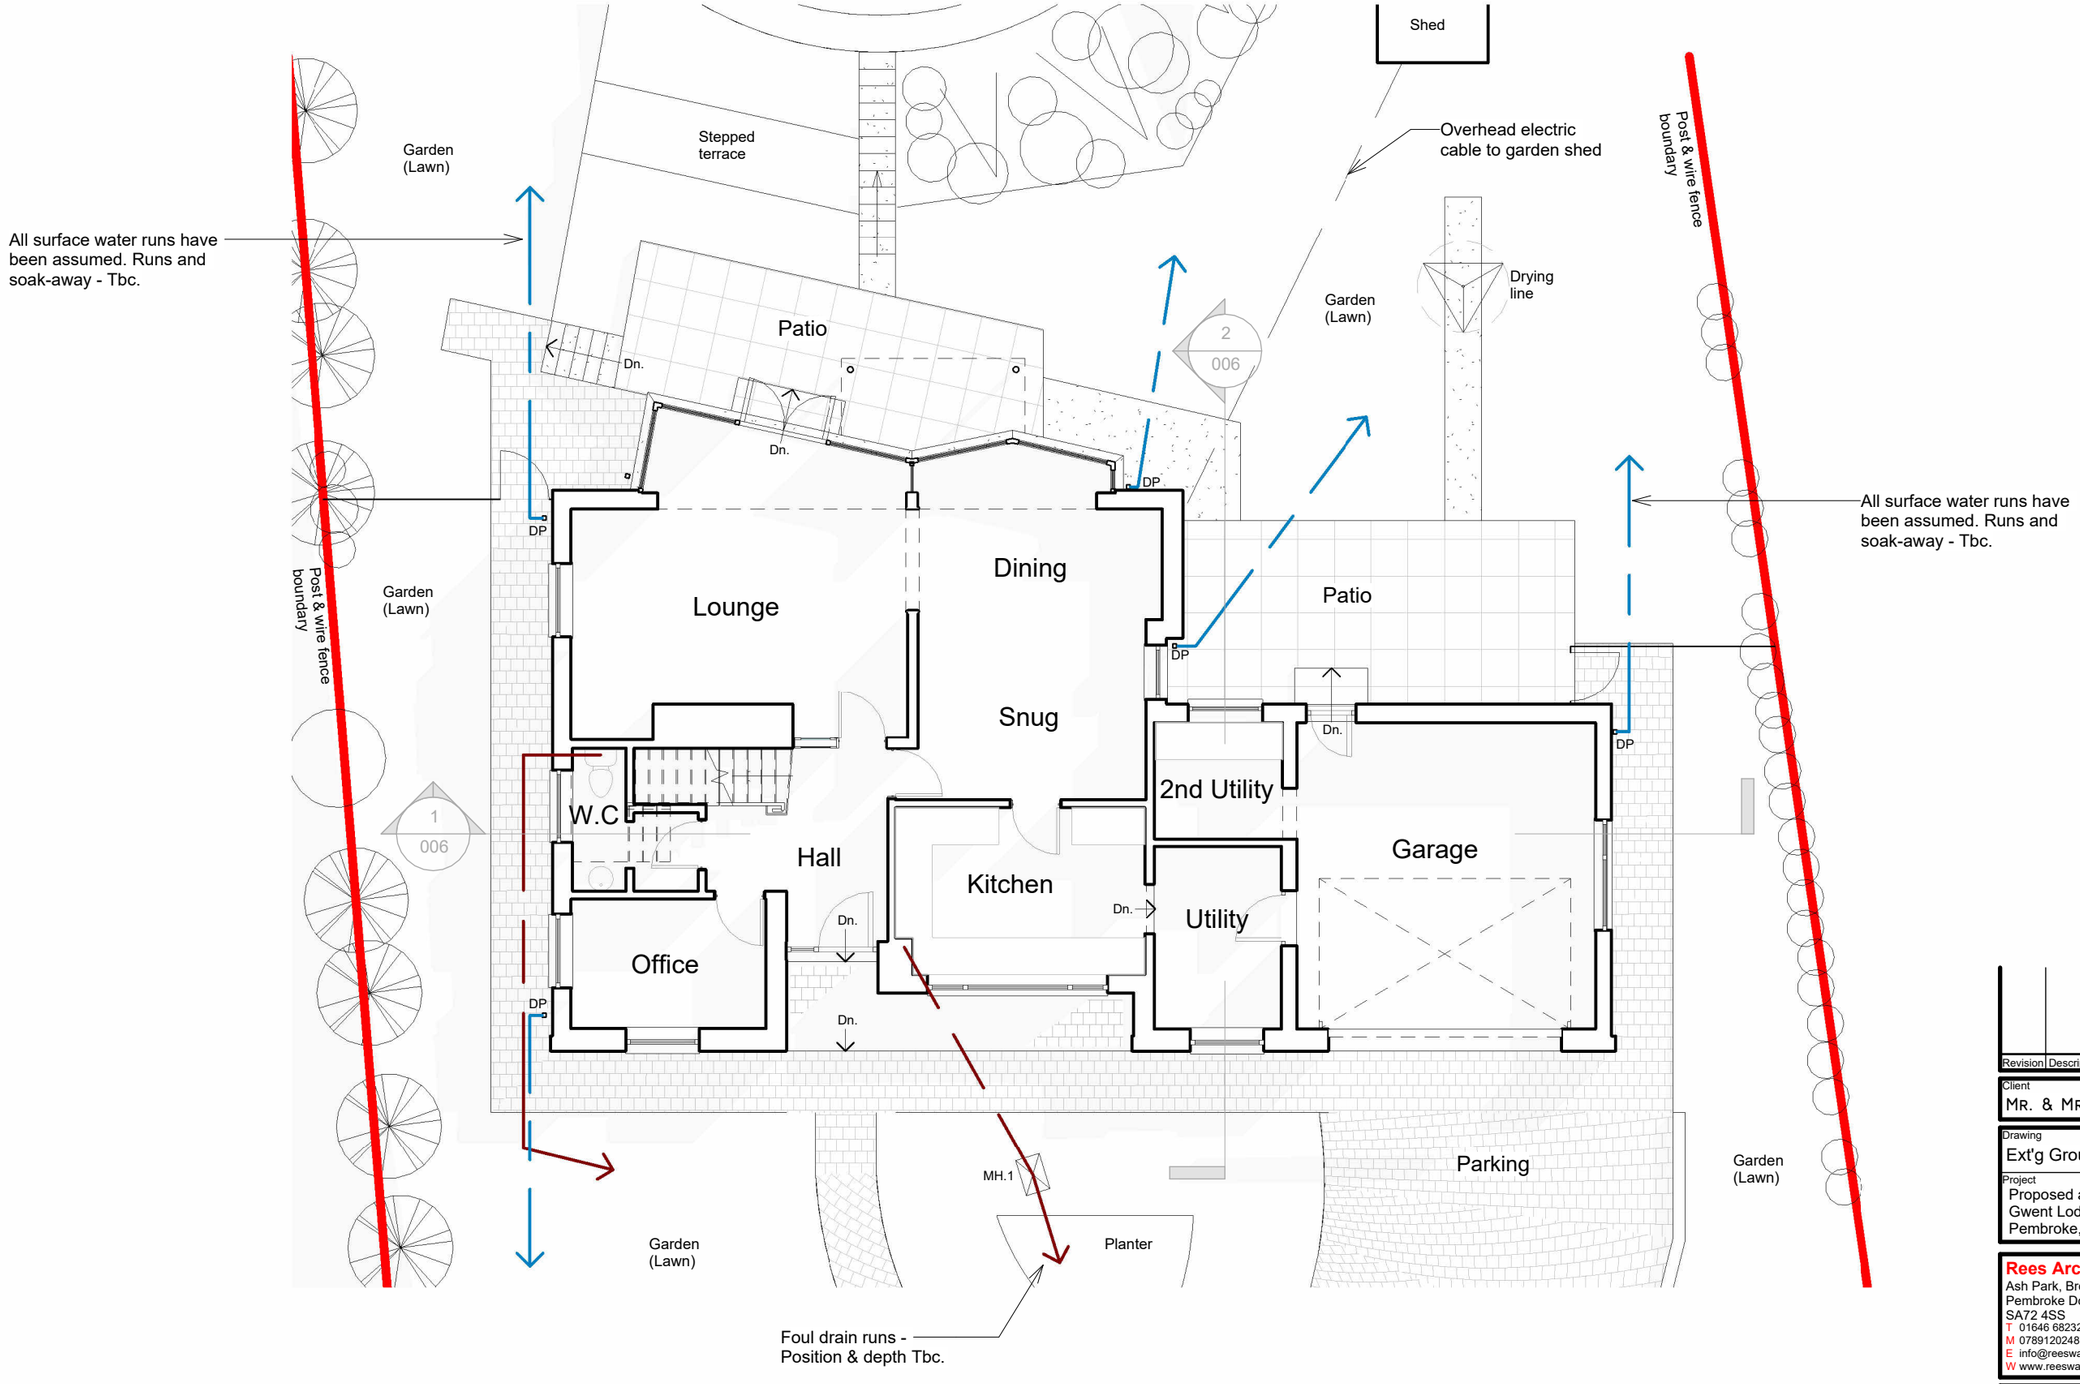

1 Existing Ground Floor Plan

1 : 100

Revision	Description	Date

Client
MR. & MRS. S. SMITH

Drawing
Ext'g Ground Floor Plan

Project
Proposed alterations and extension to Gwent Lodge, Lower Lamphey Road, Pembroke, Pembrokeshire, SA71 4AF

Rees Architectural Services Ltd.
Ash Park, Broadford Lane, Cosheston, Pembroke Dock, Pembrokeshire, SA72 4SS
T 01646 682322
M 07891202487
E info@reeswales.co.uk
W www.reeswales.co.uk
CIAT CHARTERED PRACTICE


Designed	Drawn
-	RSR

Paper	Scale	Date
A3	1:100	21/08/26

Job No.	Dwg No.	Rev.
2074	003	

Copyright exists on this drawing

North

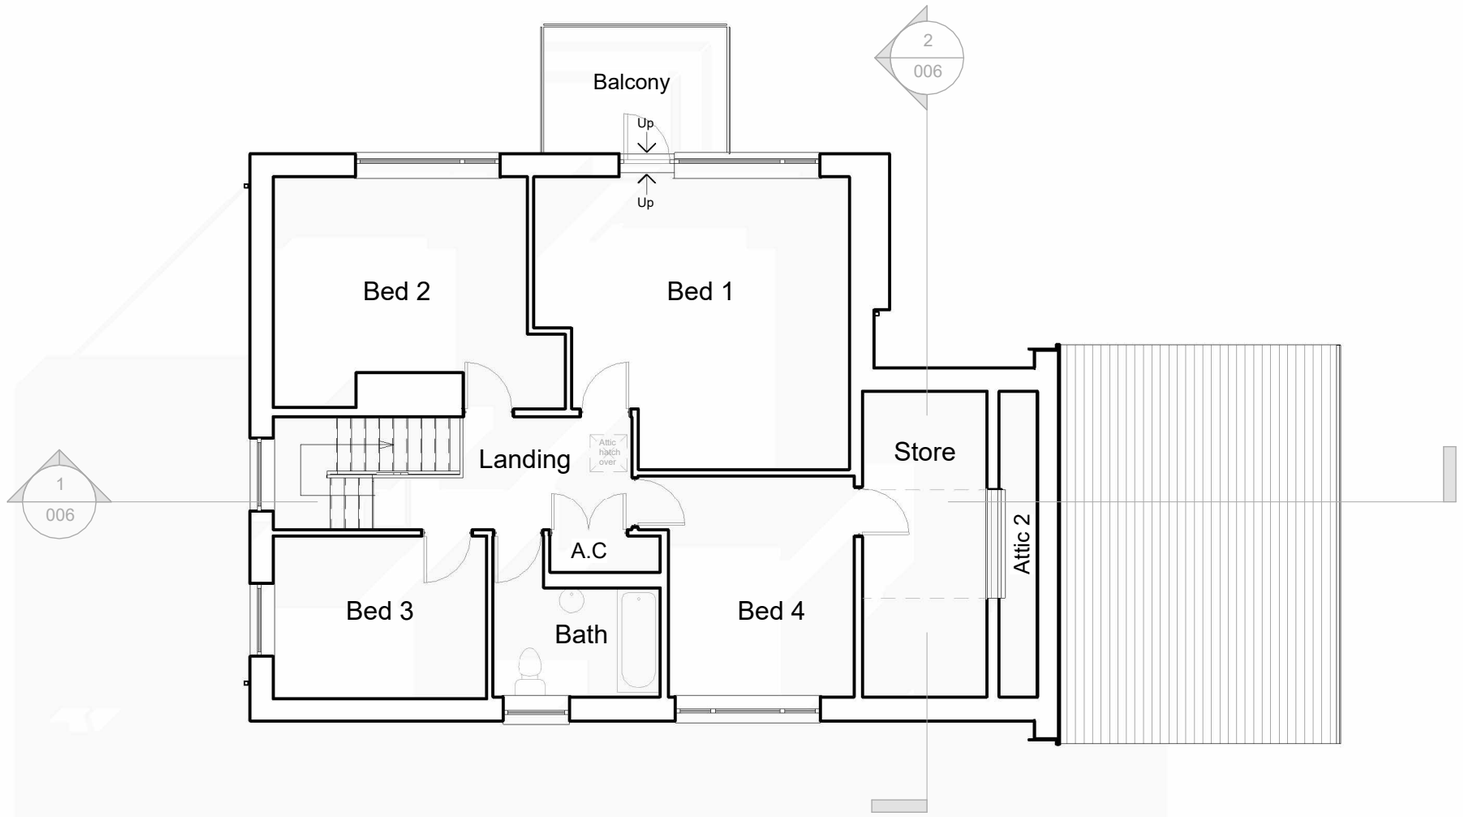

1 Existing First Floor Plan

1 : 100

Revision	Description	Date

Client
Mr. & Mrs. S. Smith

Drawing
Ext'g First Floor Plan

Project
Proposed alterations and extension to Gwent Lodge, Lower Lamphey Road, Pembroke, Pembrokeshire, SA71 4AF

Rees Architectural Services Ltd.
Ash Park, Broadford Lane, Cosheston,
Pembroke Dock, Pembrokeshire,
SA72 4SS
T 01646 682322
M 07891202487
E info@reeswales.co.uk
W www.reeswales.co.uk
CIAT CHARTERED PRACTICE

Designed	Drawn
-	RSR

Paper	Scale	Date
A3	1:100	21/08/26


Job No.	Dwg No.	Rev.
2074	004	

Copyright exists on this drawing




1 Existing (N) Front Elevation

1 : 100

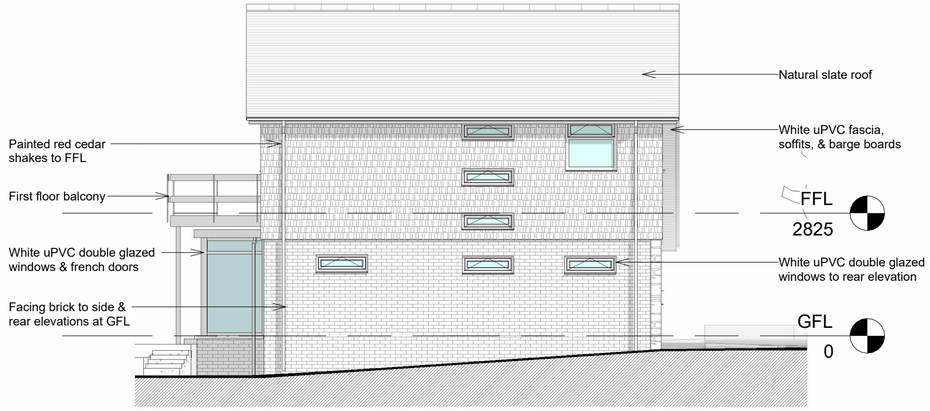


2 Existing (E) Side Elevation

1 : 100

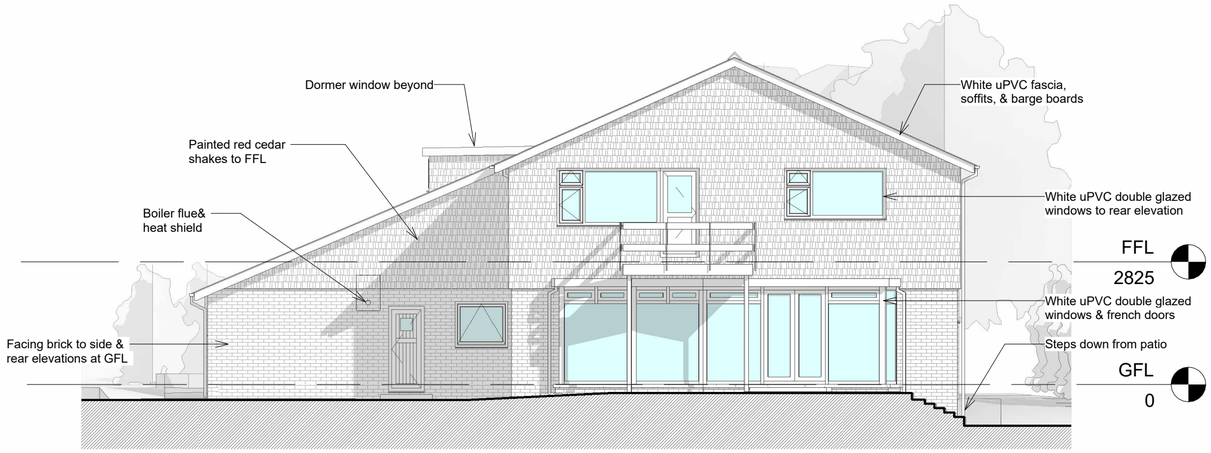


3 Existing (S) Rear Elevation

1 : 100

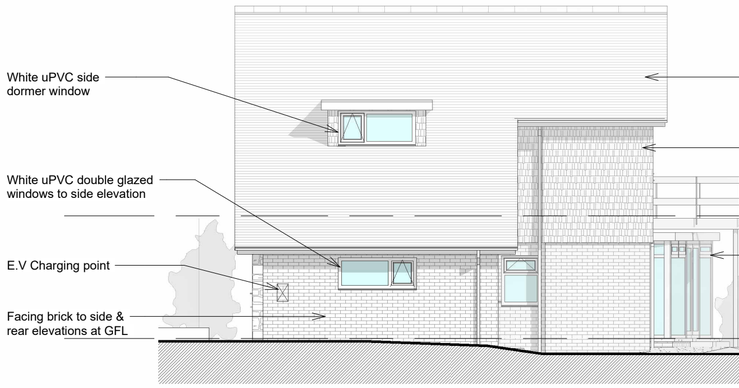


4 Existing (W) Side Elevation

1 : 100

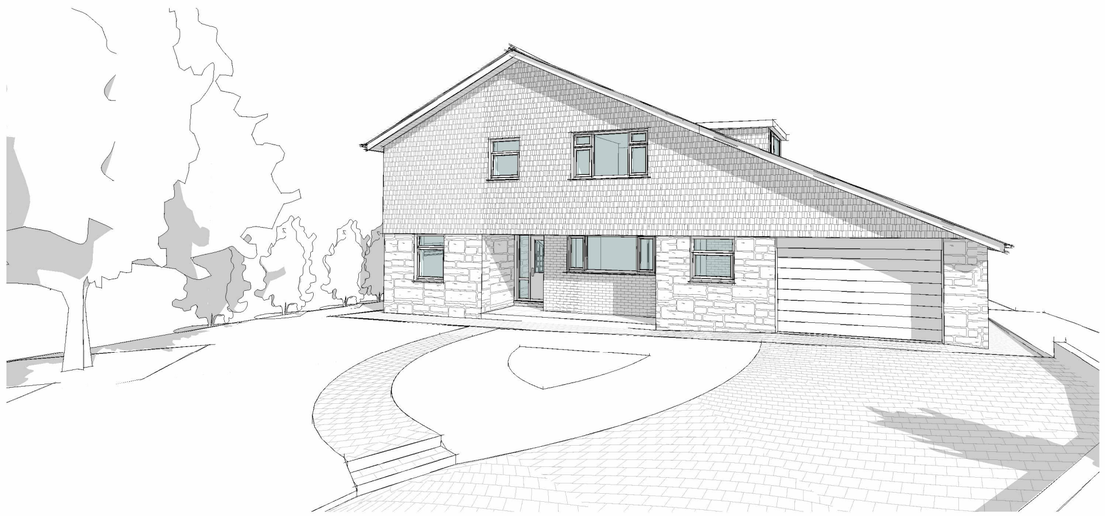

5 Ext'g Front (N.W) 3D View

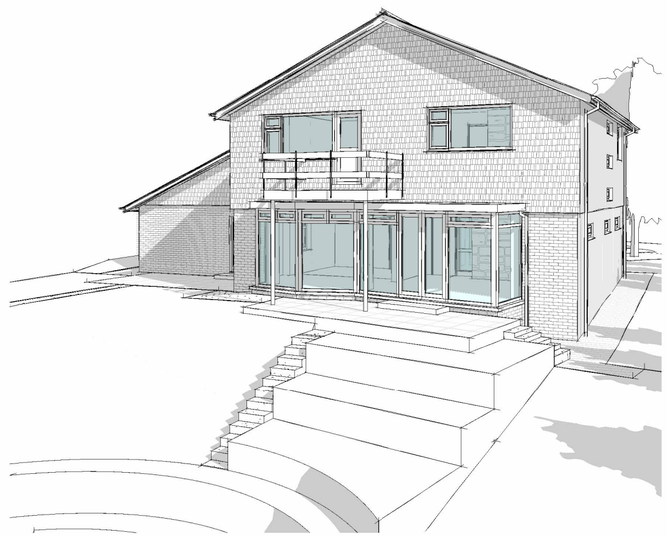

6 Ext'g Rear (S.E) 3D View

Revision	Description	Date

Client
Mr. & Mrs. S. Smith

Drawing
Existing Elevations

Project
Proposed alterations and extension to Gwent Lodge, Lower Lamphey Road, Pembroke, Pembrokeshire, SA71 4AF


Rees Architectural Services Ltd.
Ash Park, Broadford Lane, Cosheston, Pembroke Dock, Pembrokeshire, SA72 4SS
T 01646 682322
M 07891202487
E info@reeswales.co.uk
W www.reeswales.co.uk
CIAT CHARTERED PRACTICE

Designed	Drawn
-	RSR

Paper	Scale	Date
A2	1:100	21/08/26

Job No.	Dwg No.	Rev.
2074	005	

Copyright exists on this drawing

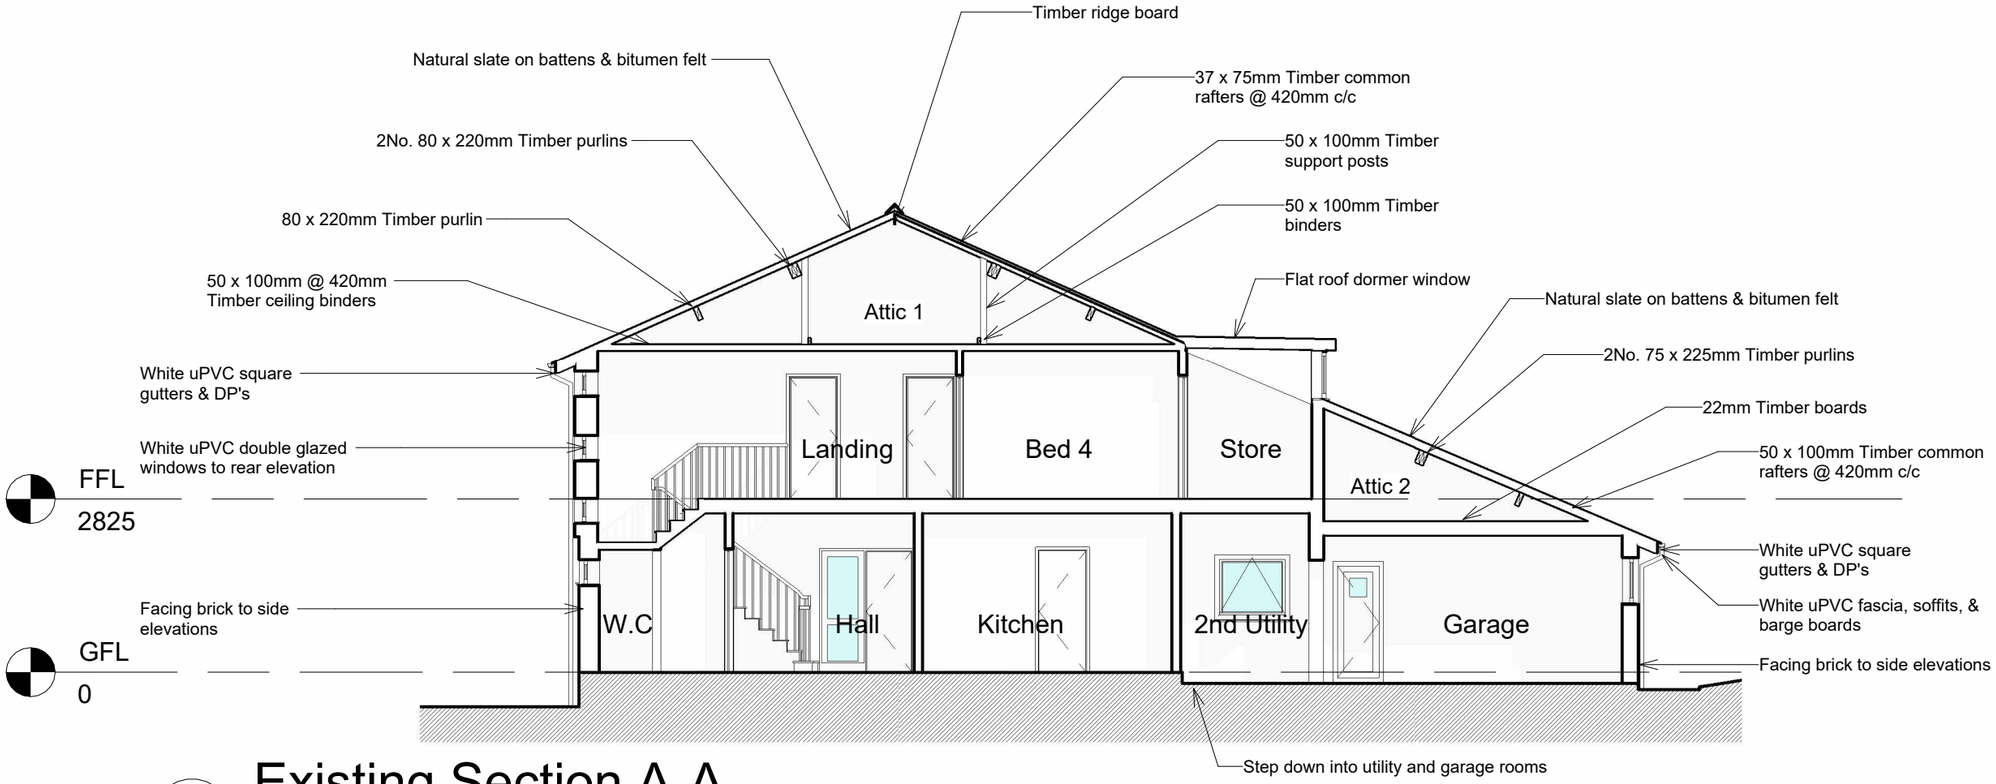

1 Existing Section A-A

1 : 100



2 Existing Section B-B

1 : 100

Revision	Description	Date

Client
MR. & MRS. S. SMITH

Drawing
Ext'g Sections A-A & B-B

Project
Proposed alterations and extension to Gwent Lodge, Lower Lamphey Road, Pembroke, Pembrokeshire, SA71 4AF


Rees Architectural Services Ltd.
Ash Park, Broadford Lane, Cosheston,
Pembroke Dock, Pembrokeshire,
SA72 4SS
T 01646 682322
M 07891202487
E info@reeswales.co.uk
W www.reeswales.co.uk
CIAT CHARTERED PRACTICE

Designed	Drawn
-	RSR

Paper	Scale	Date
A3	1:100	21/08/26

Job No.	Dwg No.	Rev.
2074	006	

Copyright exists on this drawing

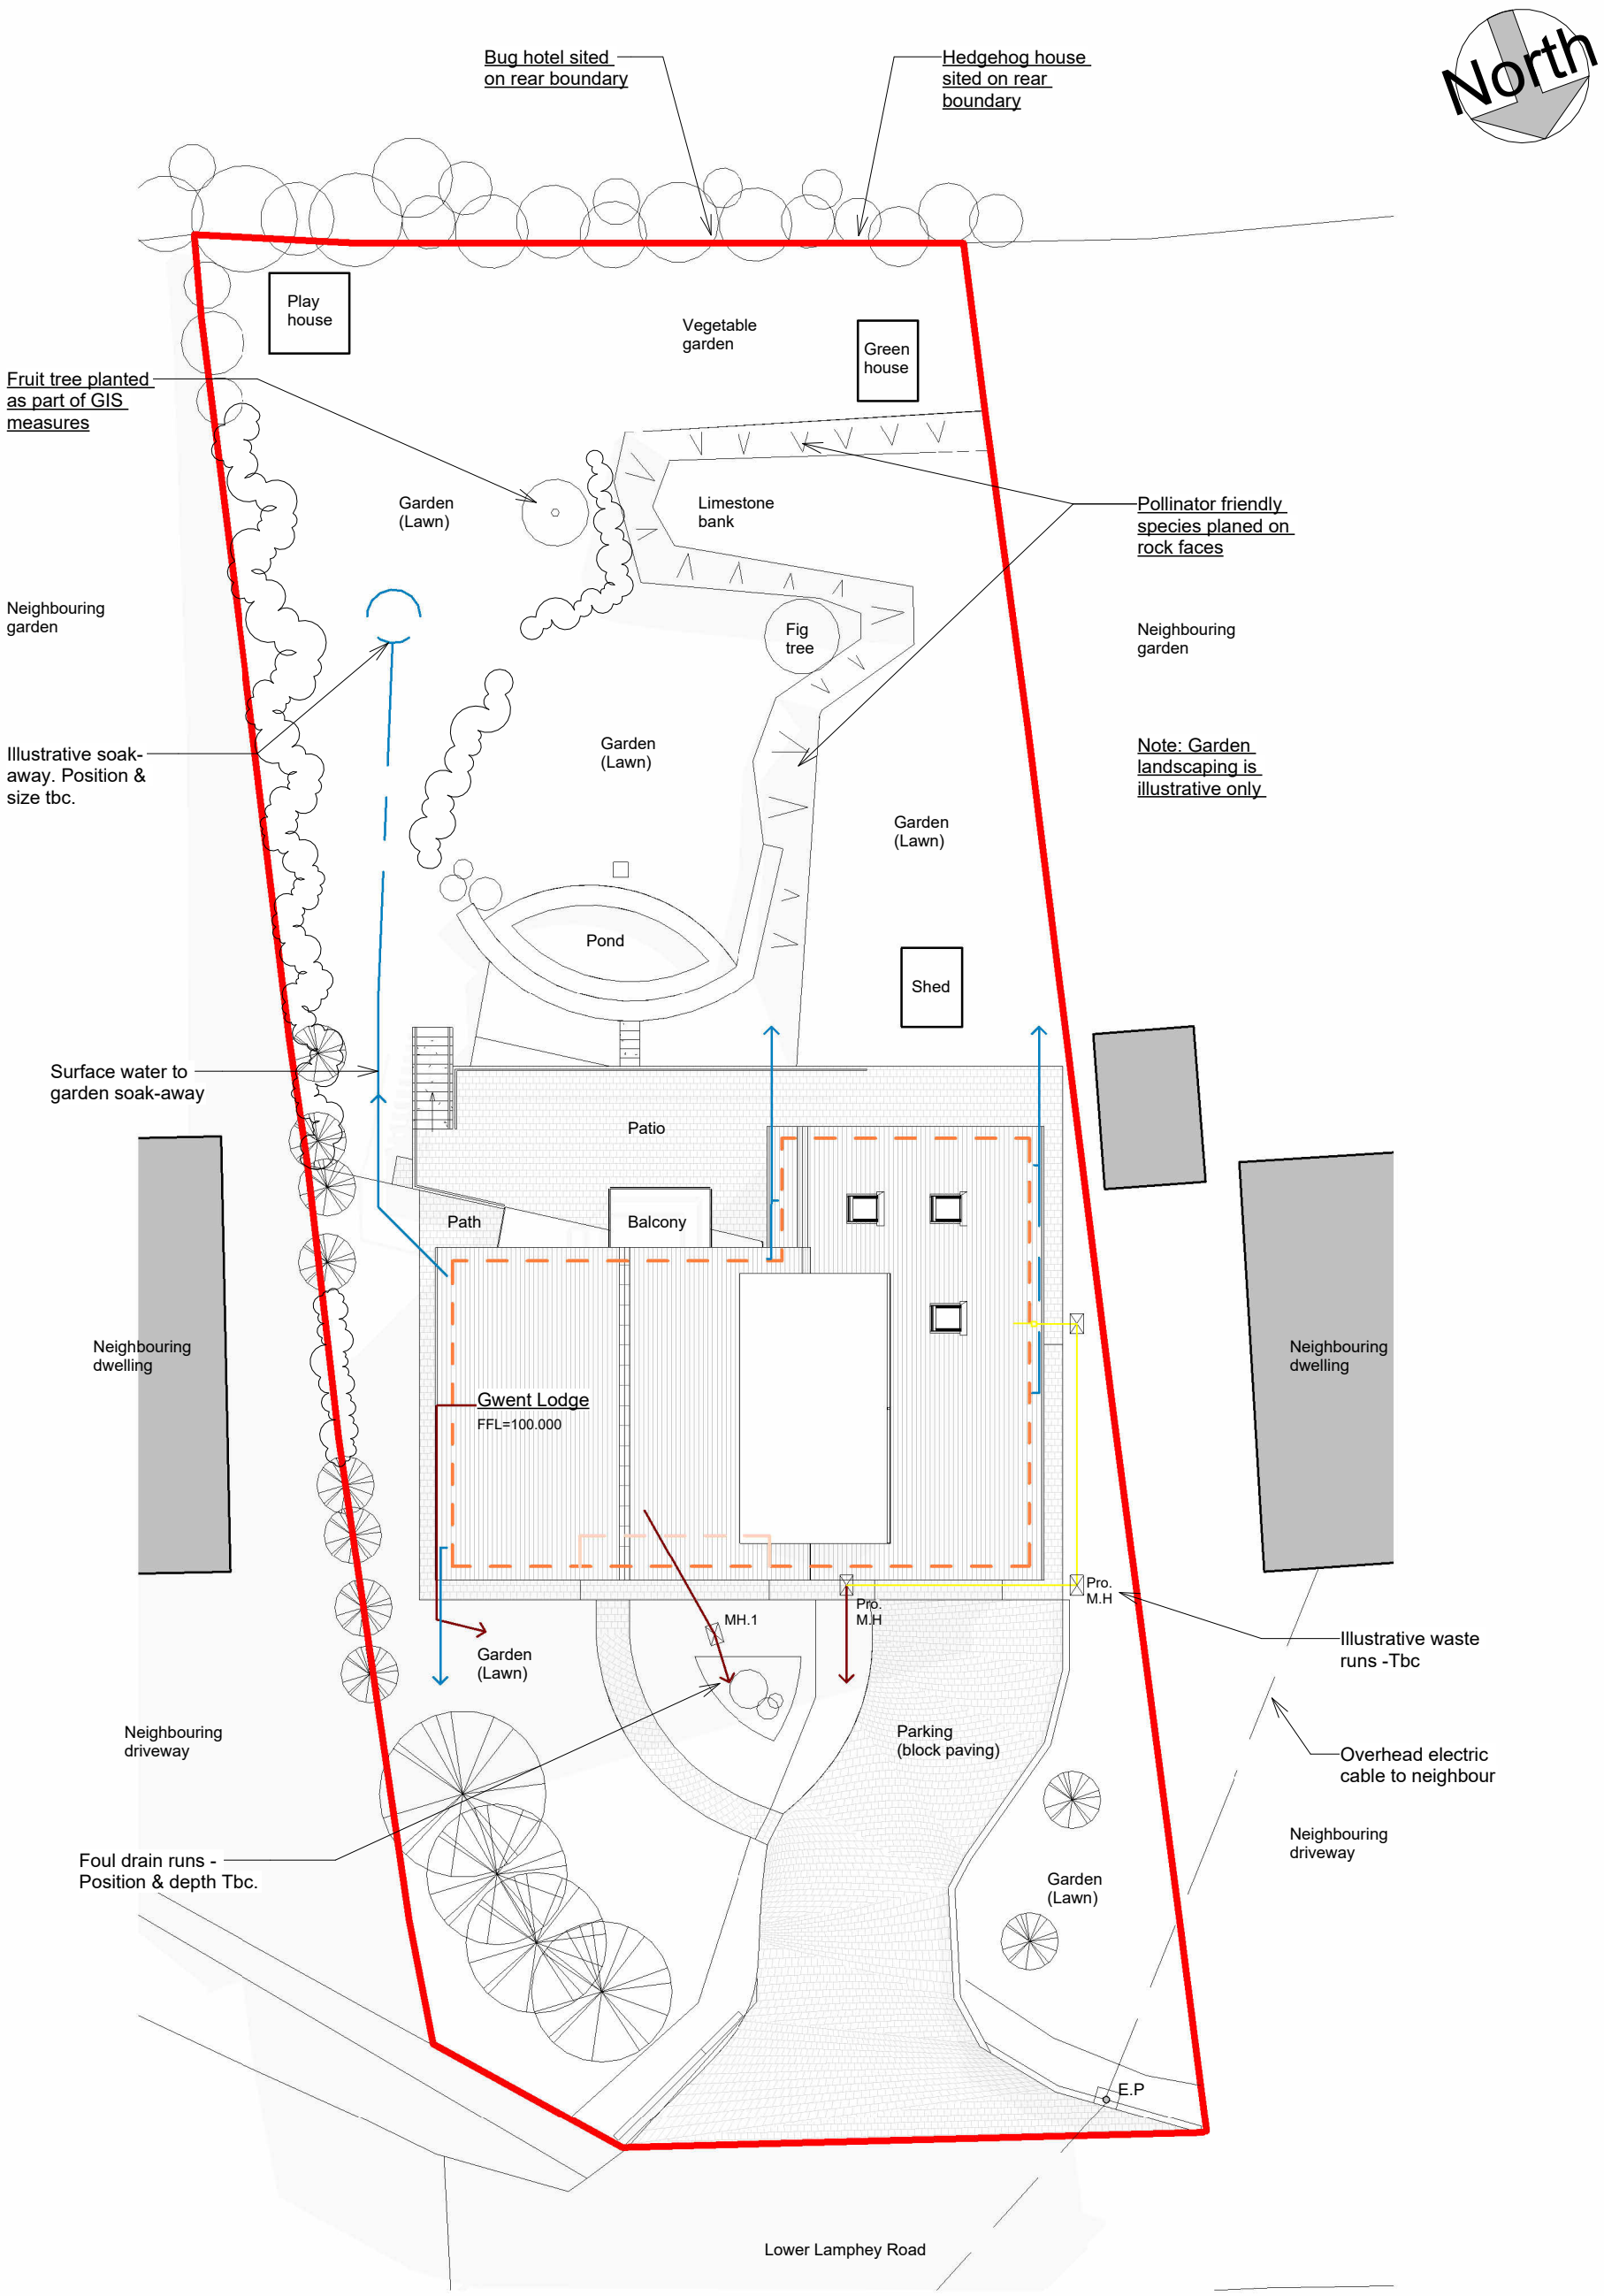

1 Proposed Block Plan

1 : 200

Revision	Description	Date

Client: Mr. & Mrs. S. Smith

Drawing: Proposed Block Plan

Project: Proposed alterations and extension to Gwent Lodge, Lower Lamphey Road, Pembroke, Pembrokeshire, SA71 4AF

Rees Architectural Services Ltd.
Ash Park, Broadford Lane, Cosheston,
Pembroke Dock, Pembrokeshire.
SA72 4SS
T 01646 682322
M 07891202487
E info@reeswales.co.uk
W www.reeswales.co.uk

Designed	Drawn
RSR	RSR

Paper	Scale	Date
A3	1:200	14/09/26

Job No.	Dwg No.	Rev.
2074	007	

Copyright exists on this drawing



1 Proposed Ground Floor Plan

1 : 100

Revision	Description	Date

Client
MR. & MRS. S. SMITH

Drawing
Proposed Ground Floor Plan

Project
Proposed alterations and extension to Gwent Lodge, Lower Lamphey Road, Pembroke, Pembrokeshire, SA71 4AF

Rees Architectural Services Ltd.
Ash Park, Broadford Lane, Cosheston, Pembroke Dock, Pembrokeshire, SA72 4SS
T 01646 682322
M 07891202487
E info@reeswales.co.uk
W www.reeswales.co.uk
CIAT CHARTERED PRACTICE

Designed	Drawn
RSR	RSR

Paper	Scale	Date
A3	1:100	14/09/26

Job No.	Dwg No.	Rev.
2074	008	

Copyright exists on this drawing

North



1 Proposed First Floor Plan

1 : 100

Revision	Description	Date

Client
MR. & MRS. S. SMITH

Drawing
Proposed First Floor Plan

Project
Proposed alterations and extension to Gwent Lodge, Lower Lamphey Road, Pembroke, Pembrokeshire, SA71 4AF

Rees Architectural Services Ltd.
Ash Park, Broadford Lane, Cosheston,
Pembroke Dock, Pembrokeshire,
SA72 4SS
T 01646 682322
M 07891202487
E info@reeswales.co.uk
W www.reeswales.co.uk
CIAT CHARTERED PRACTICE

Designed	Drawn
RSR	RSR

Paper	Scale	Date
A3	1:100	14/09/26

Job No.	Dwg No.	Rev.
2074	009	

Copyright exists on this drawing




1 Pro. (N) Front Elevation

1 : 100




2 Proposed (E) Side Elevation

1 : 100

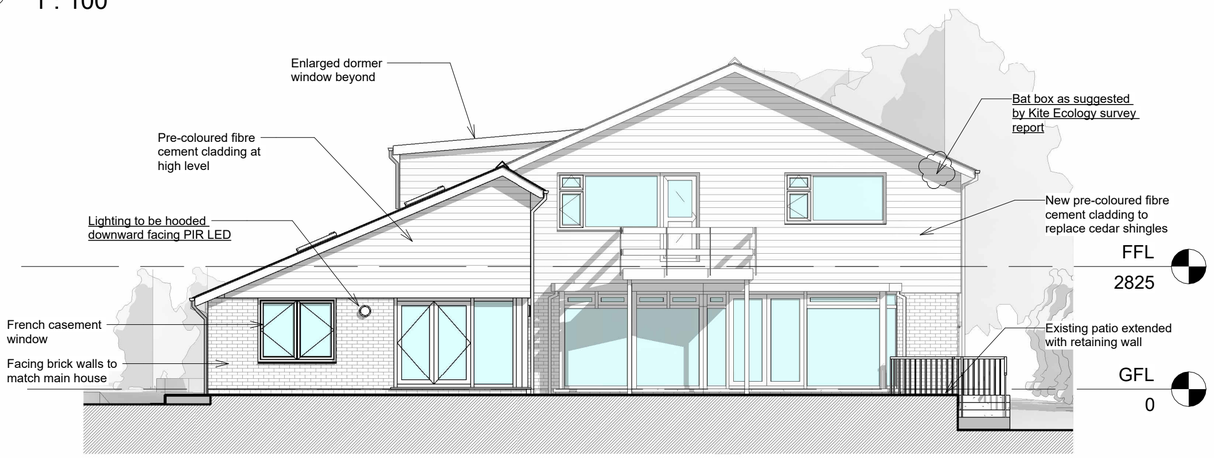


3 Proposed (S) Rear Elevation

1 : 100

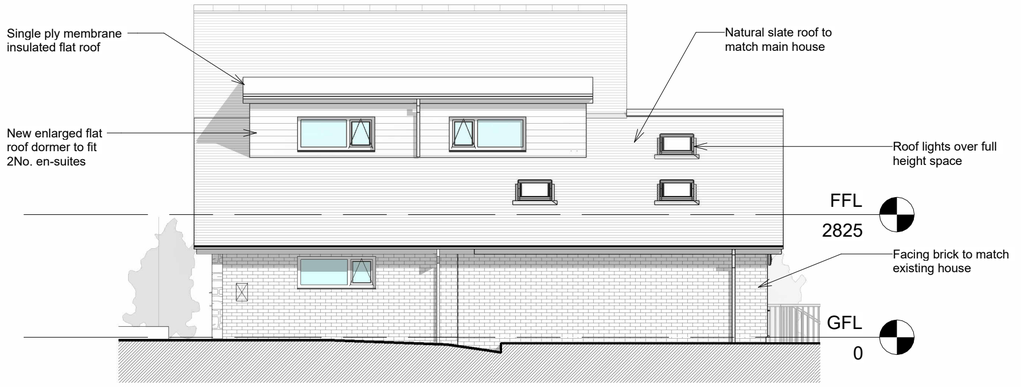


4 Pro. (W) Side Elevation

1 : 100

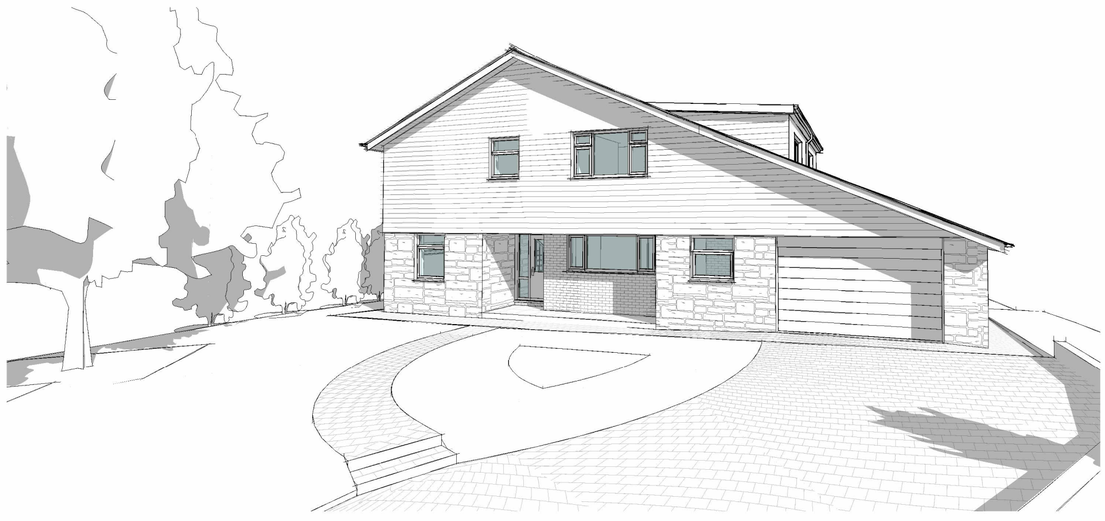

6 Pro. Front (N.W) 3D View

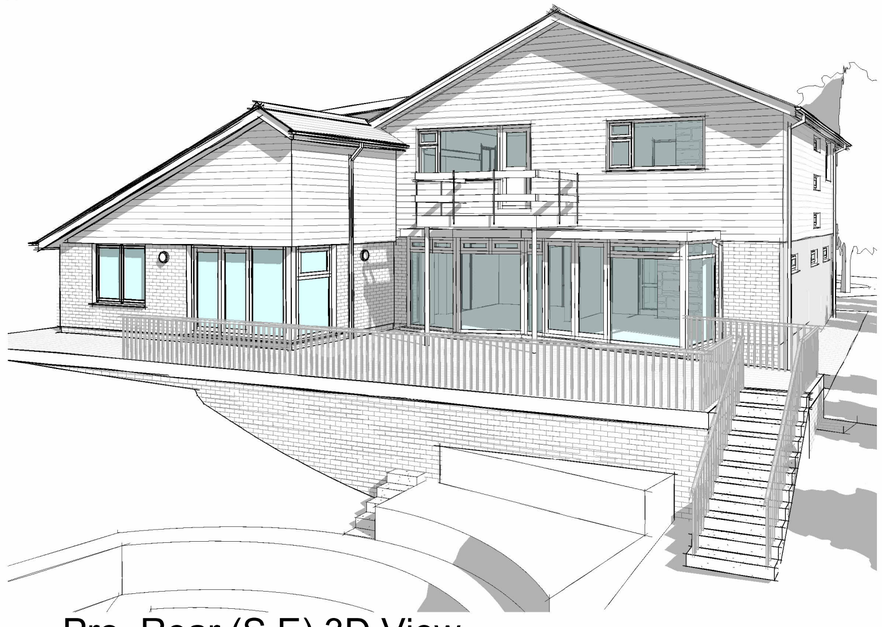

5 Pro. Rear (S.E) 3D View

Revision	Description	Date

Client
MR. & MRS. S. SMITH

Drawing
Proposed Elevations

Project
Proposed alterations and extension to Gwent Lodge, Lower Lamphey Road, Pembroke, Pembrokeshire, SA71 4AF

Rees Architectural Services Ltd.
Ash Park, Broadford Lane, Cosheston, Pembroke Dock, Pembrokeshire, SA72 4SS
T 01646 682322
M 07891202487
E info@reeswales.co.uk
W www.reeswales.co.uk


CIAT CHARTERED PRACTICE

Designed	Drawn
RSR	RSR

Paper	Scale	Date
A2	1:100	14/09/26


Job No.	Dwg No.	Rev.
2074	010	

Copyright exists on this drawing

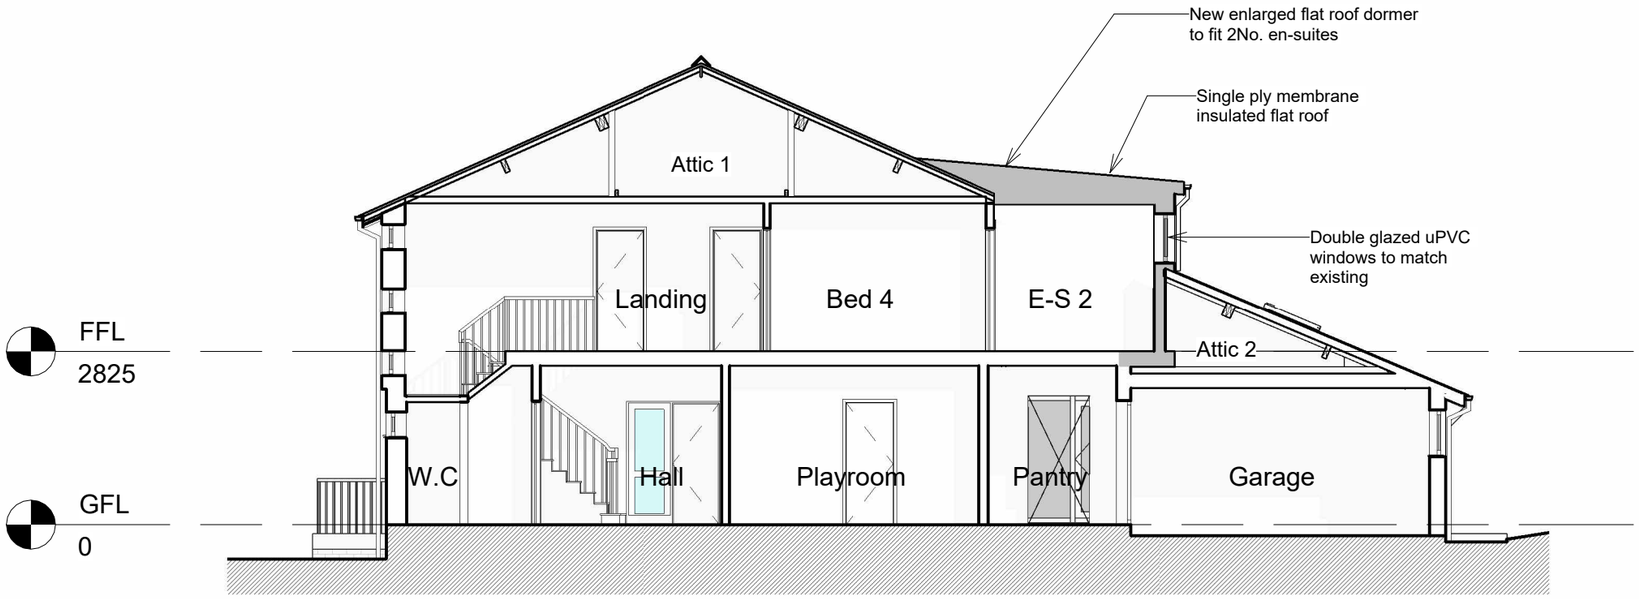

1 Proposed Section A-A

1 : 100

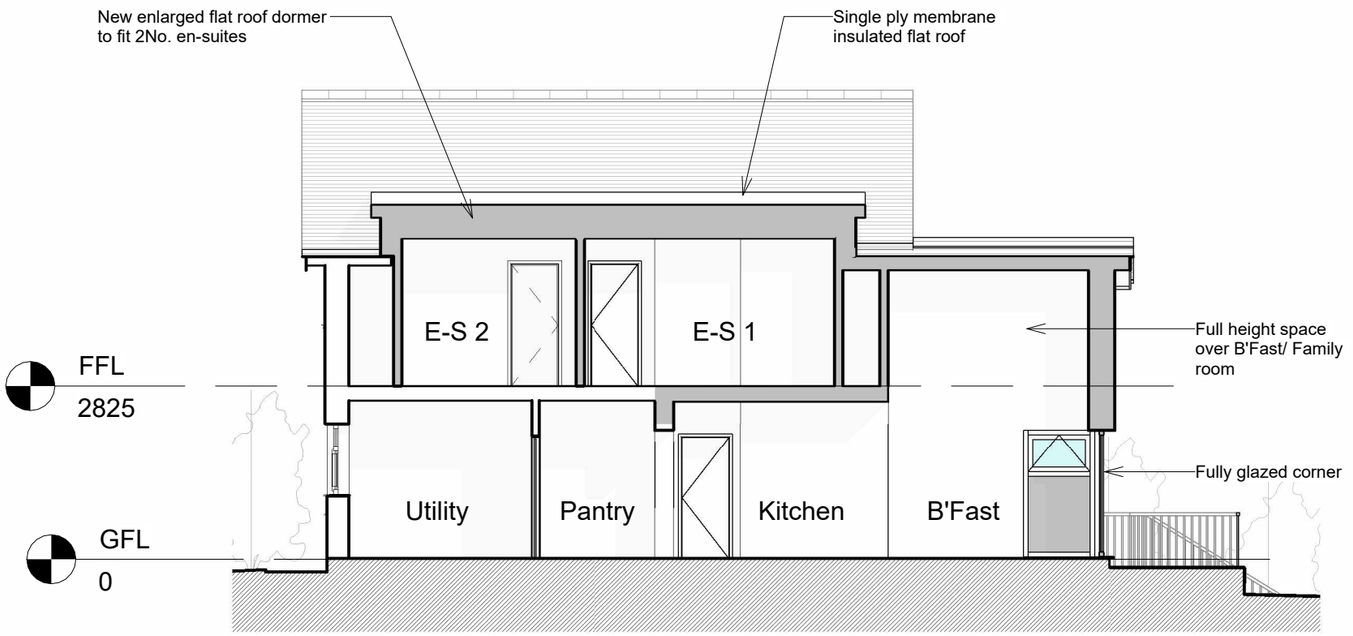

2 Proposed Section B-B

1 : 100

Revision	Description	Date

Client
MR. & MRS. S. SMITH

Drawing
Proposed Sections A-A & B-B

Project
Proposed alterations and extension to Gwent Lodge, Lower Lamphey Road, Pembroke, Pembrokeshire, SA71 4AF

Rees Architectural Services Ltd.
Ash Park, Broadford Lane, Cosheston,
Pembroke Dock, Pembrokeshire,
SA72 4SS
T 01646 682322
M 07891202487
E info@reeswales.co.uk
W www.reeswales.co.uk
CIAT CHARTERED PRACTICE

Designed	Drawn
RSR	RSR

Paper	Scale	Date
A3	1:100	14/09/26

Job No.	Dwg No.	Rev.
2074	011	

Copyright exists on this drawing